SHOP MATERIAL LIST FOR 1 ASSEMBLY						
MARK	SIZE	GRADE	LENGTH MM	No	AREA M2	WEIGHT KG
R02	360UB45	300+	13902	1	18.56	621.4
f02	150X8FL	300+	125	2	0.08	2.3
f03	150X8FL	300+	125	3	0.13	3.5
f07	180X10FL	300+	170	2	0.14	4.8
f09	90X8FL	300+	332	2	0.13	3.7
f10	125X8PL	300+	180	1	0.05	1.4
f57	75X8FL	300+	155	13	0.35	9.5
f66	75X6FL	300+	170	1	0.03	0.6
f67	170X6PL	300+	925	1	0.33	7.4
				TOTAL	19.79	654.7

LOCATION LIST	
GRID LOC.	GRID LOC.
4/E/8484	4/B/9700

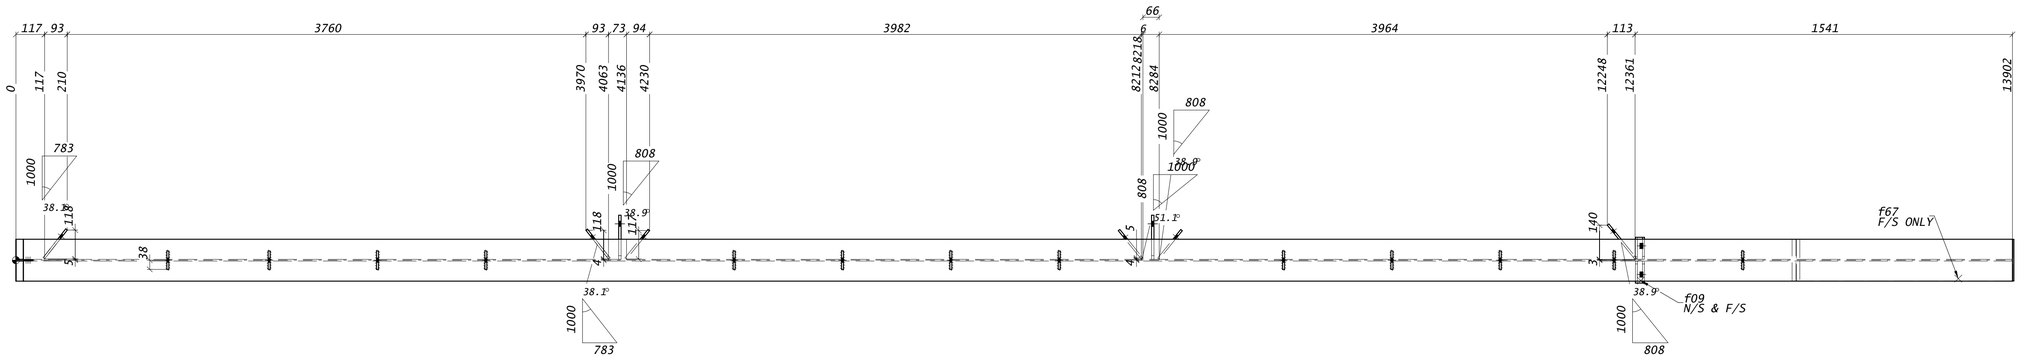

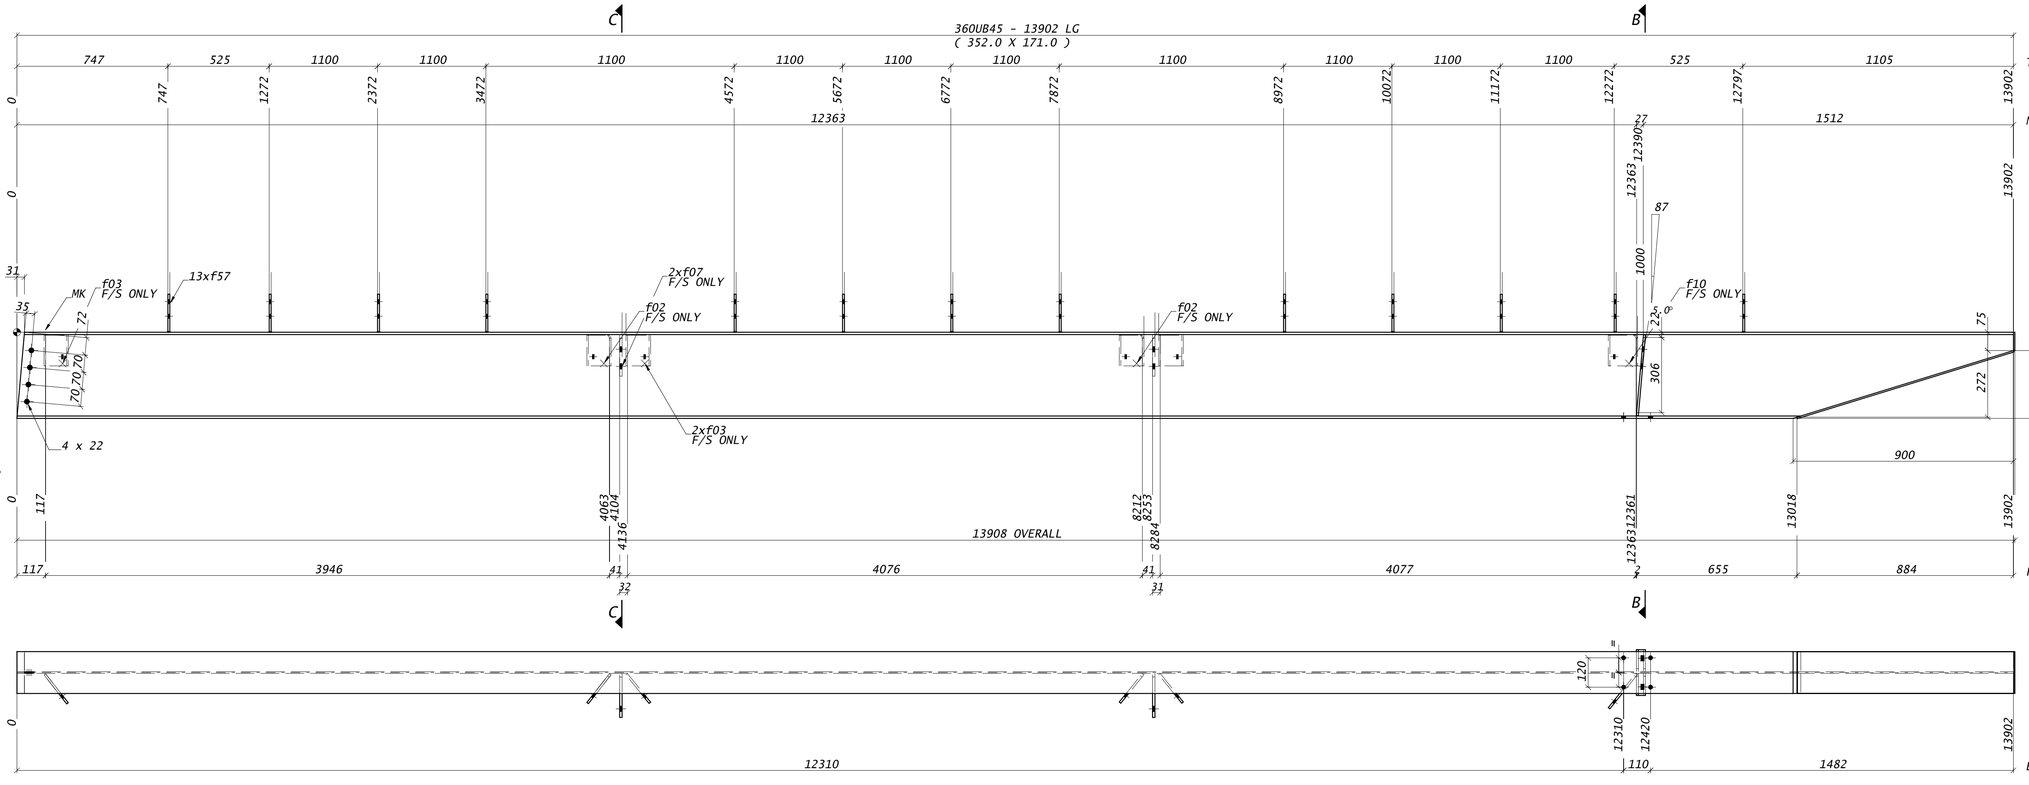

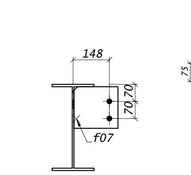

SECT'N C - C

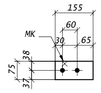

75X8FL X 155
13 X f57

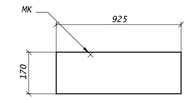

170X6PL X 925
1 X f67

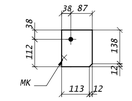

150X8FL X 125
2 X f02

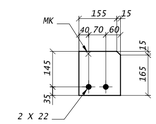

180X10FL X 170
2 X f07

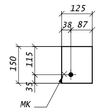

150X8FL X 125
3 X f03

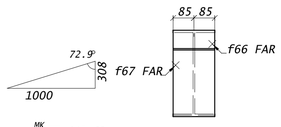

VIEW A-A

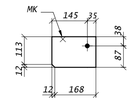

125X8PL X 180
1 X f10

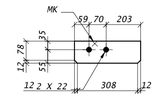

90X8FL X 332
2 X f09

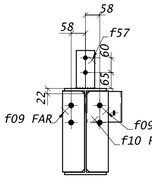

SECT'N B - B

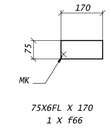

75X6FL X 170
1 X f66

1 REQ'D MK R02

FINISH AS/SPEC
ISSUED_FOR APPROVAL

STRUCAD

	3D VIEW	BUTT WELDS NOMINATED FSBW SHALL BE FULL STRENGTH/PENATRATION CAT. SP UNO. ALL FILLET WELDS 6mm CFW CAT. SP UNO. ALL HOLES 18 mm DIA UNO. STEEL GRADE 300+ TOTAL WEIGHT 654.7 kg.				NDS NETWORK DRAFTING SERVICES P/L	13 / 4 UNIVERSITY DR ROBINA 4226 QLD. Tel: +61 7 55788 736 Fax: +61 7 55788 731 nds888@netspace.net.au		PROJECT
	HOLDING DOWN BOLT PLAN								AREA
	MARKING PLAN								TITLE
	ARCHICTURAL DRG								
	ENGINEER DRG								
DRG No.	REFERENCE DRAWINGS	GENERAL NOTES	REV	DESCRIPTION	BY	DATE	DRN.	DATE.	CHK.	JOB No. 5425	SCALE. NTS	DRG No. R02	REV.